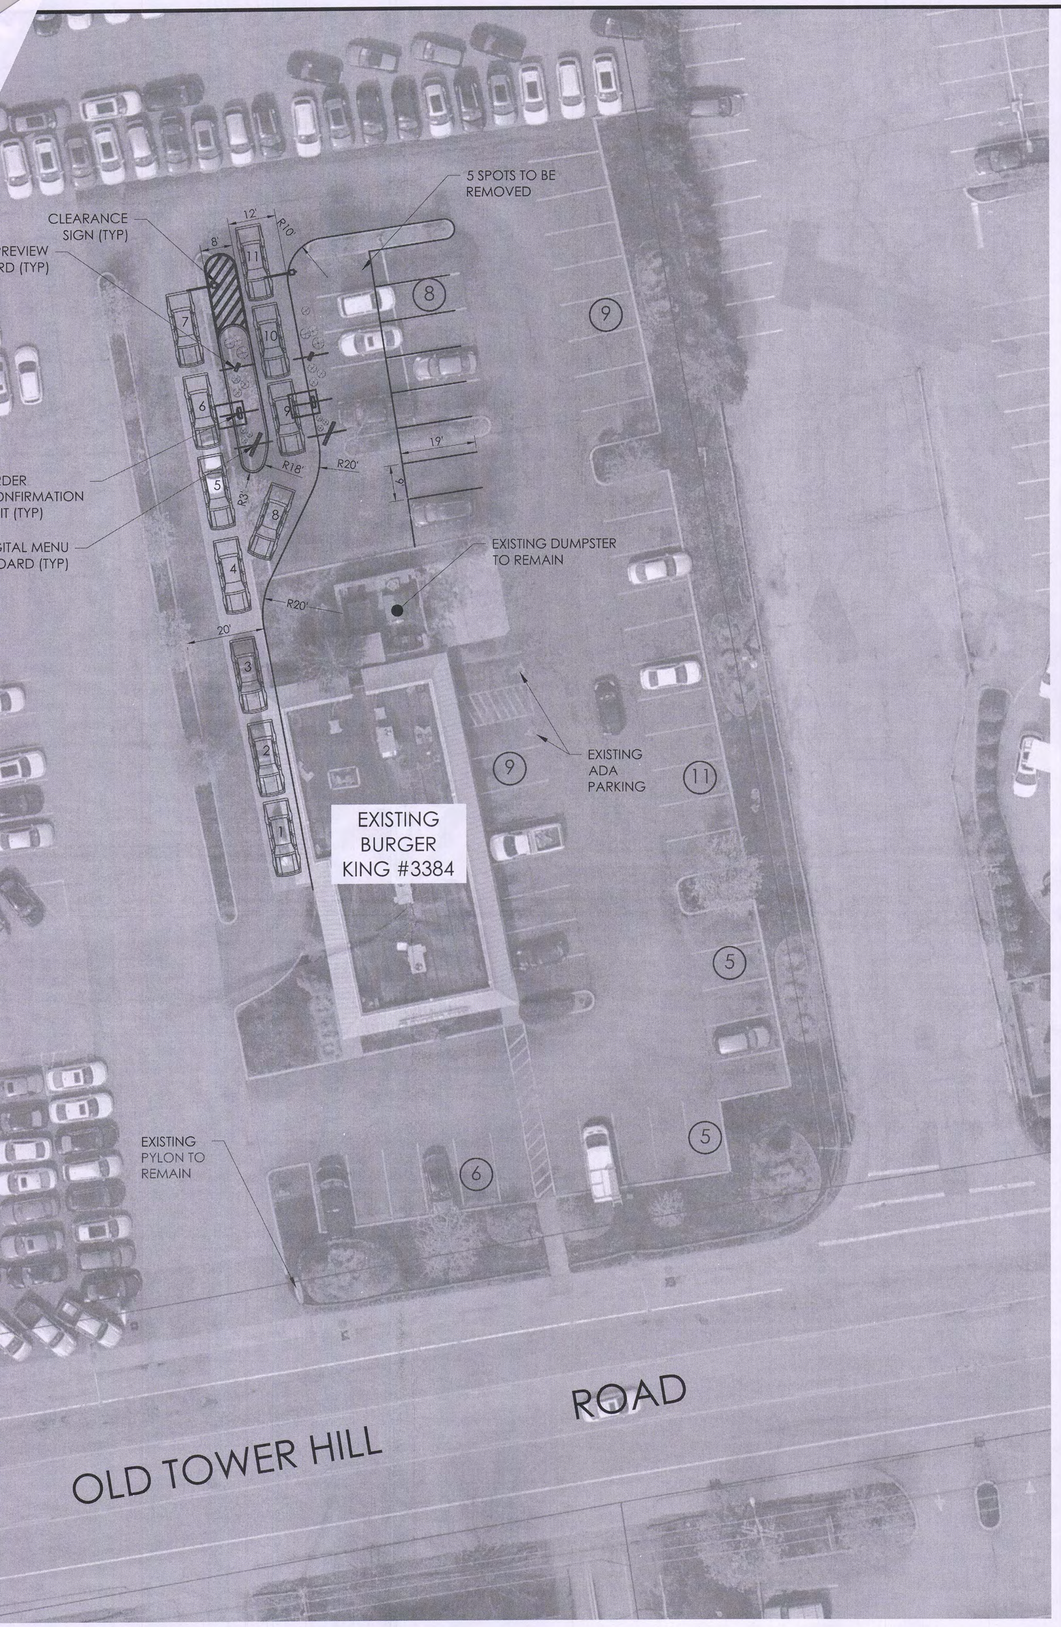

0 10 20 40 60

Graphic Scale: 1"=20'

CONTRACTOR SHALL CONTACT DIGSAFE AT 811 FOR LOCATION STAKE-OUT OF ALL UTILITIES, AT LEAST 72 HOURS PRIOR TO ANY EXCAVATION.REFER TO WWW.DIGSAFE.COM FOR ADDITIONAL INFORMATION

DIGSAFE
MA, ME, NH, RI, VT

NORTH

REFERENCE:

1. CONNECTEXPLORER ONLINE ORTHOGRAPHIC HI-RES IMAGERY BY EAGLEVIEW DATED 04/14/2020.

Issued:		Date:
A		
B		
C		
D		
E		
F		
G		
H		

Revisions:		Date:
1		
2		
3		
4		
5		
6		
7		
8		

Seal

TODD G. MARKEVICZ
No. 13329
REGISTERED PROFESSIONAL ENGINEER
CIVIL

Seal

CIVIL ENGINEER OF RECORD
Name: Todd G. Markevicz
Rhode Island Registration No.: 13329
Exp. Date: June 30, 2023
Firm No.: PE.00LLC73-COA
Exp. Date: June 30, 2020

Copyright © 2021
A P D Engineering and Architecture PLLC
615 Fishers Run
Victor, NY 14564
(585)742-2222
www.apd.com

Drawing Alteration
It is a violation of law for any person, unless acting under the direction of licensed Architect, Professional Engineer, Landscape Architect, or Land Surveyor to alter any item on this document in any way. Any licensee who alters this document is required by law to affix his or her seal and to add the notation "Altered By" followed by his or her signature and the specific description of the alteration or revision.

DO NOT SCALE PLANS

Copying, Printing, Software and other processes required to produce these prints can stretch or shrink the actual paper or layout. Therefore, scaling of this drawing may be inaccurate. Contact Engineer of Record with any need for additional dimensions or clarifications.

APD
ENGINEERING
ARCHITECTURE
615 Fishers Run Victor, NY 14564
585.742.2222 - www.apd.com

Burger King
JSC Management Group
Attn: James Cammilleri
Burger King Franchisee
585.755.3950

Burger King Store No.#3384

126 Old Tower Road
Village of Wakefield, RI 02879
Washingtont County

Project Name & Location:

Concept Site Plan

Drawing Name:

Date: 07/15/21	Project No. 20-0206
Type: Concept	
Drawn By: DJL	SK1
Scale: 1"=20'	Drawing No.

RECEIVED IN
PLANNING DEPARTMENT
SEP 29 2021
TOWN OF
SOUTH KINGSTOWN, RI