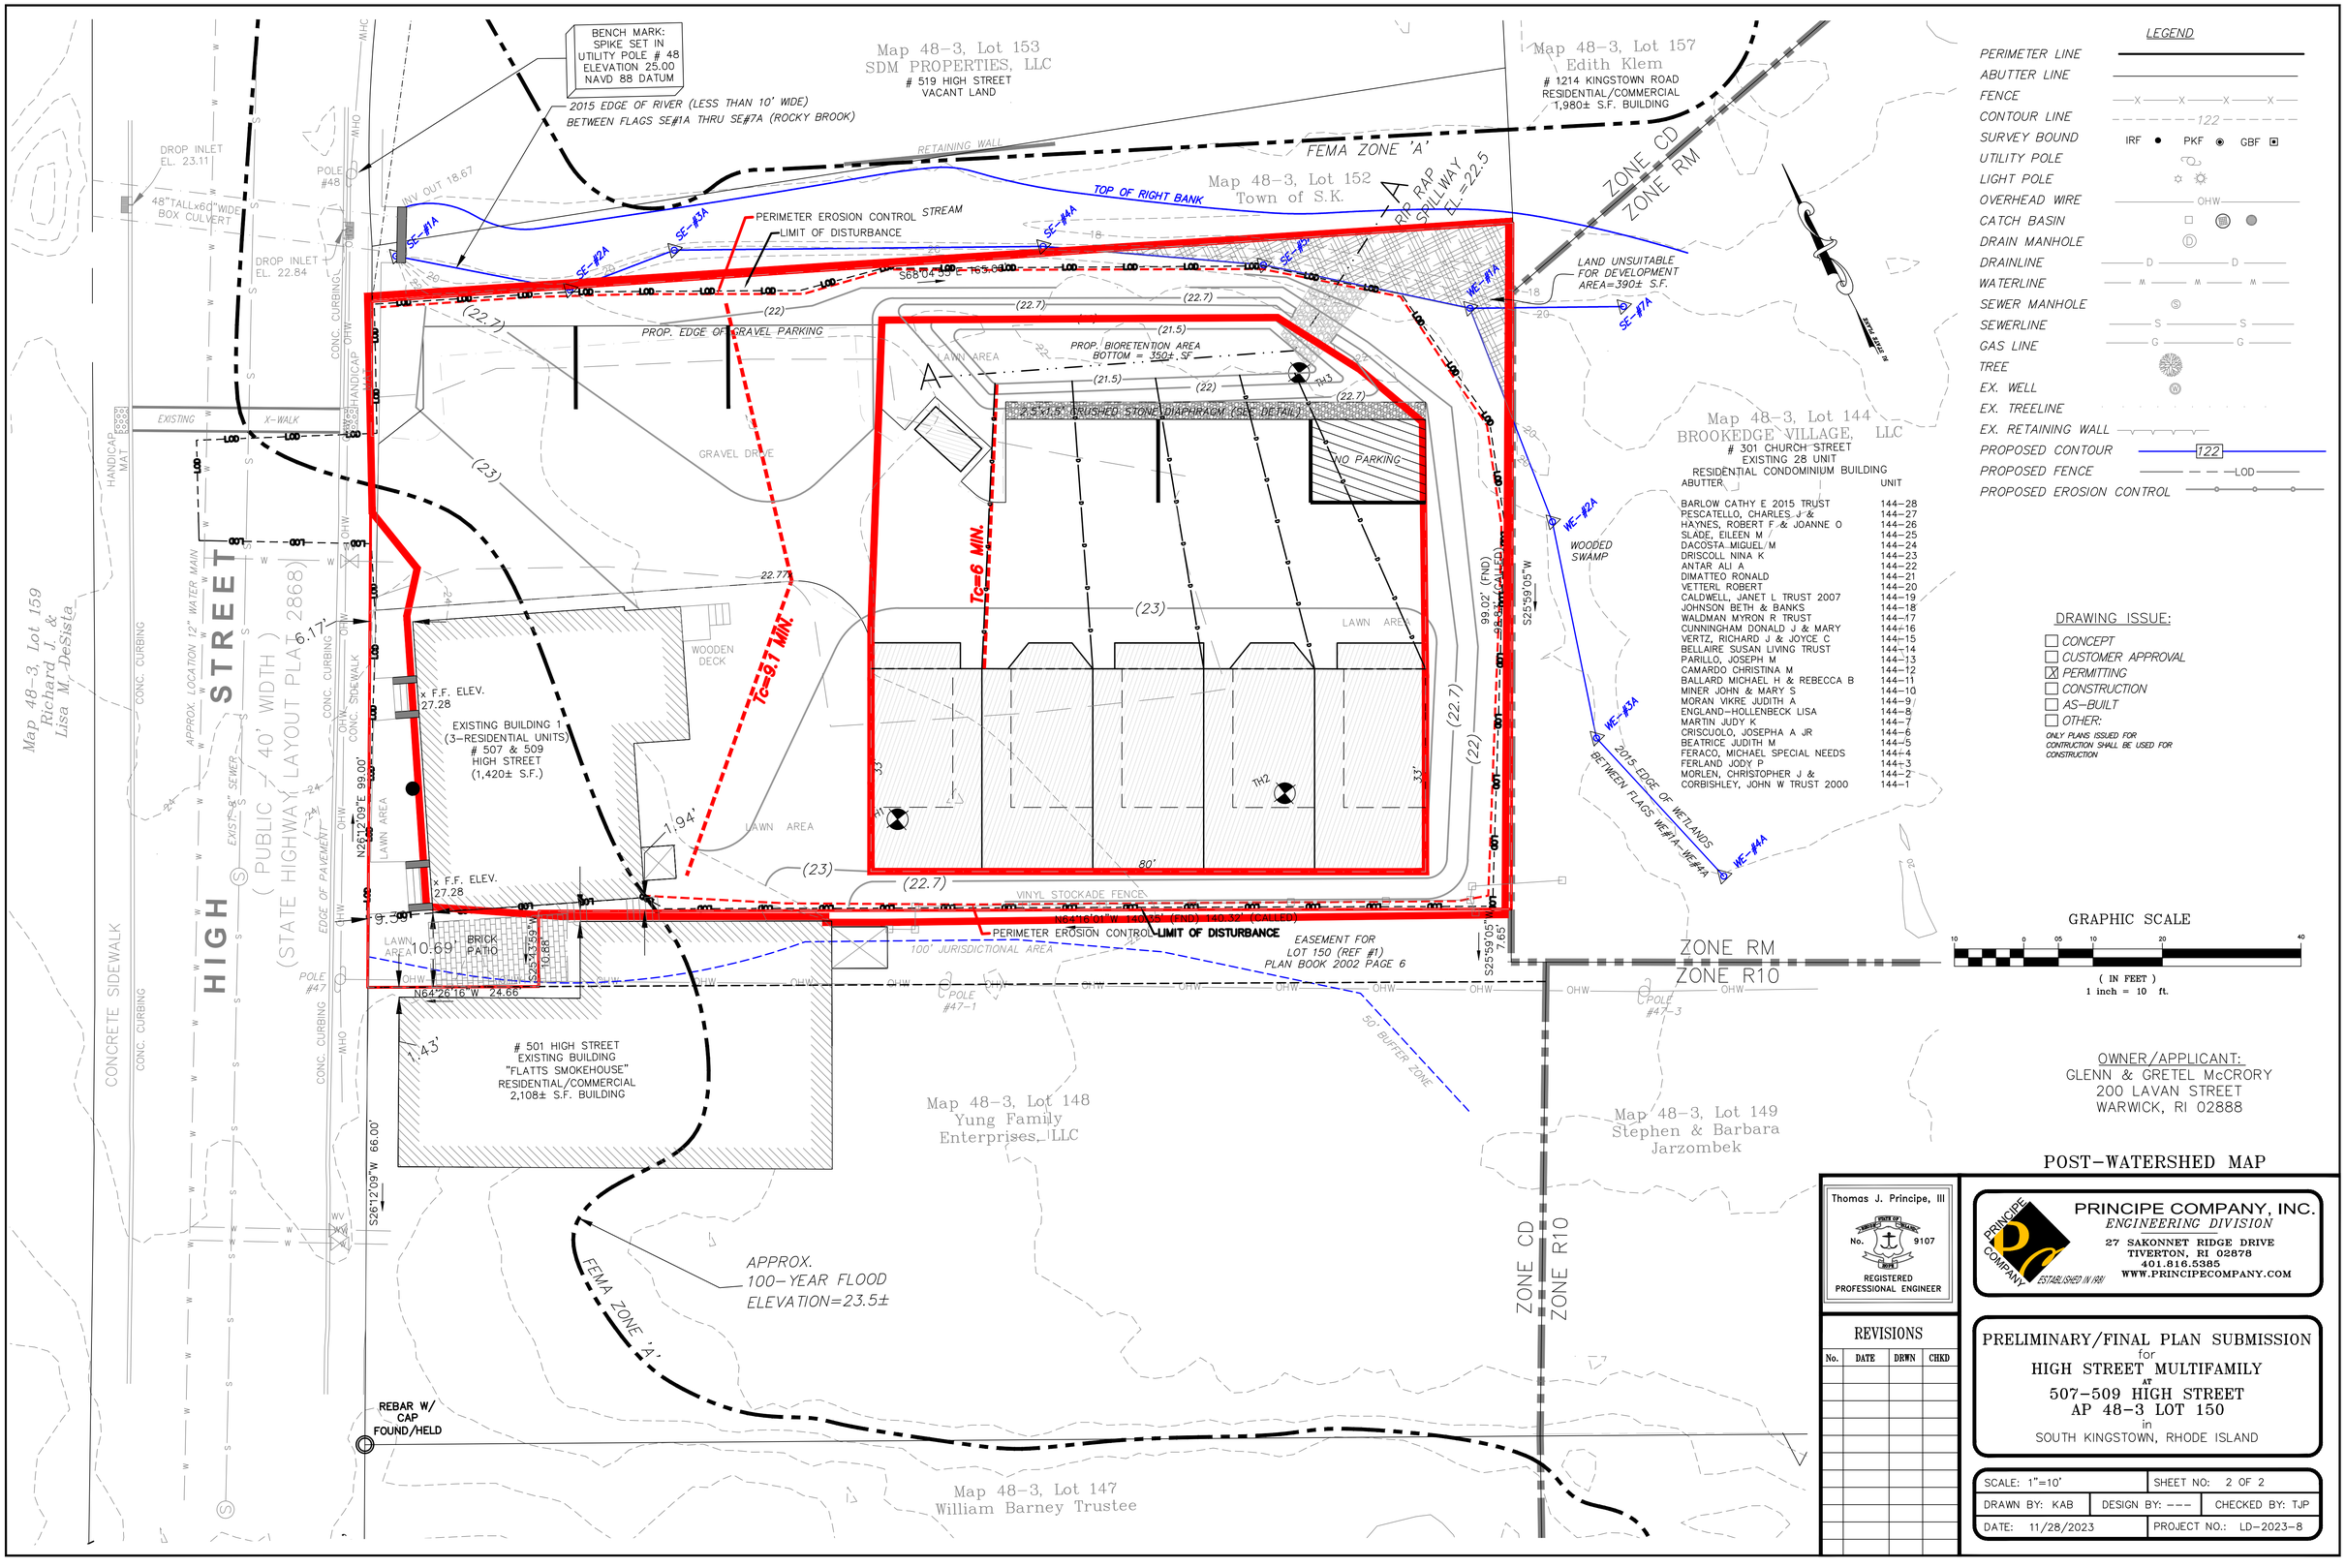

LEGEND

- PERIMETER LINE
- ABUTTER LINE
- FENCE
- CONTOUR LINE
- SURVEY BOUND — IRF, PKF, GBF
- UTILITY POLE
- LIGHT POLE
- OVERHEAD WIRE
- CATCH BASIN
- DRAIN MANHOLE
- DRAINLINE
- WATERLINE
- SEWER MANHOLE
- SEWERLINE
- GAS LINE
- TREE
- EX. WELL
- EX. TREELINE
- EX. RETAINING WALL
- PROPOSED CONTOUR
- PROPOSED FENCE
- PROPOSED EROSION CONTROL

DRAWING ISSUE:

- ☐ CONCEPT
- ☐ CUSTOMER APPROVAL
- ☒ PERMITTING
- ☐ CONSTRUCTION
- ☐ AS-BUILT
- ☐ OTHER:

ONLY PLANS ISSUED FOR CONTRUCTION SHALL BE USED FOR CONSTRUCTION

ABUTTER	UNIT
BARLOW CATHY E 2015 TRUST	144-28
PESCATELLO, CHARLES J &	144-27
HAYNES, ROBERT F & JOANNE O	144-26
SLADE, EILEEN M	144-25
DACOSTA MIGUEL M	144-24
DRISCOLL NINA K	144-23
ANTAR ALI A	144-22
DIMATTEO RONALD	144-21
VETTERL ROBERT	144-20
CALDWELL, JANET L TRUST 2007	144-19
JOHNSON BETH & BANKS	144-18
WALDMAN MYRON R TRUST	144-17
CUNNINGHAM DONALD J & MARY	144-16
VERTZ, RICHARD J & JOYCE C	144-15
BELLAIRE SUSAN LIVING TRUST	144-14
PARILLO, JOSEPH M	144-13
CAMARDO CHRISTINA M	144-12
BALLARD MICHAEL H & REBECCA B	144-11
MINER JOHN & MARY S	144-10
MORAN VIKRE JUDITH A	144-9
ENGLAND-HOLLENBECK LISA	144-8
MARTIN JUDY K	144-7
CRISCUOLO, JOSEPHA A JR	144-6
BEATRICE JUDITH M	144-5
FERACO, MICHAEL SPECIAL NEEDS	144-4
FERLAND JODY P	144-3
MORLEN, CHRISTOPHER J &	144-2
CORBISHLEY, JOHN W TRUST 2000	144-1

OWNER/APPLICANT:
GLENN & GRETEL McCRORY
200 LAVAN STREET
WARWICK, RI 02888

POST-WATERSHED MAP

Thomas J. Principe, III
No. 9107
REGISTERED PROFESSIONAL ENGINEER

PRINCIPE COMPANY, INC.
ENGINEERING DIVISION
27 SAKONNET RIDGE DRIVE
TIVERTON, RI 02878
401.816.5385
WWW.PRINCIPECOMPANY.COM

REVISIONS

No.	DATE	DRWN	CHKD

PRELIMINARY/FINAL PLAN SUBMISSION
for
HIGH STREET MULTIFAMILY
AT
507-509 HIGH STREET
AP 48-3 LOT 150
in
SOUTH KINGSTOWN, RHODE ISLAND

SCALE: 1"=10'	SHEET NO: 2 OF 2	
DRAWN BY: KAB	DESIGN BY: ---	CHECKED BY: TJP
DATE: 11/28/2023	PROJECT NO.: LD-2023-8	

C:\Users\admin\Principe Engineering Dropbox_Land Development\2023\LD-2023-8_507- 509 High Street_South Kingstown_Glenn McCrory\Current Working Drawings and PDFs\LD-2023-08 PRELIM-FINAL 3-8-24.dwg, DWG To PDF.pc3