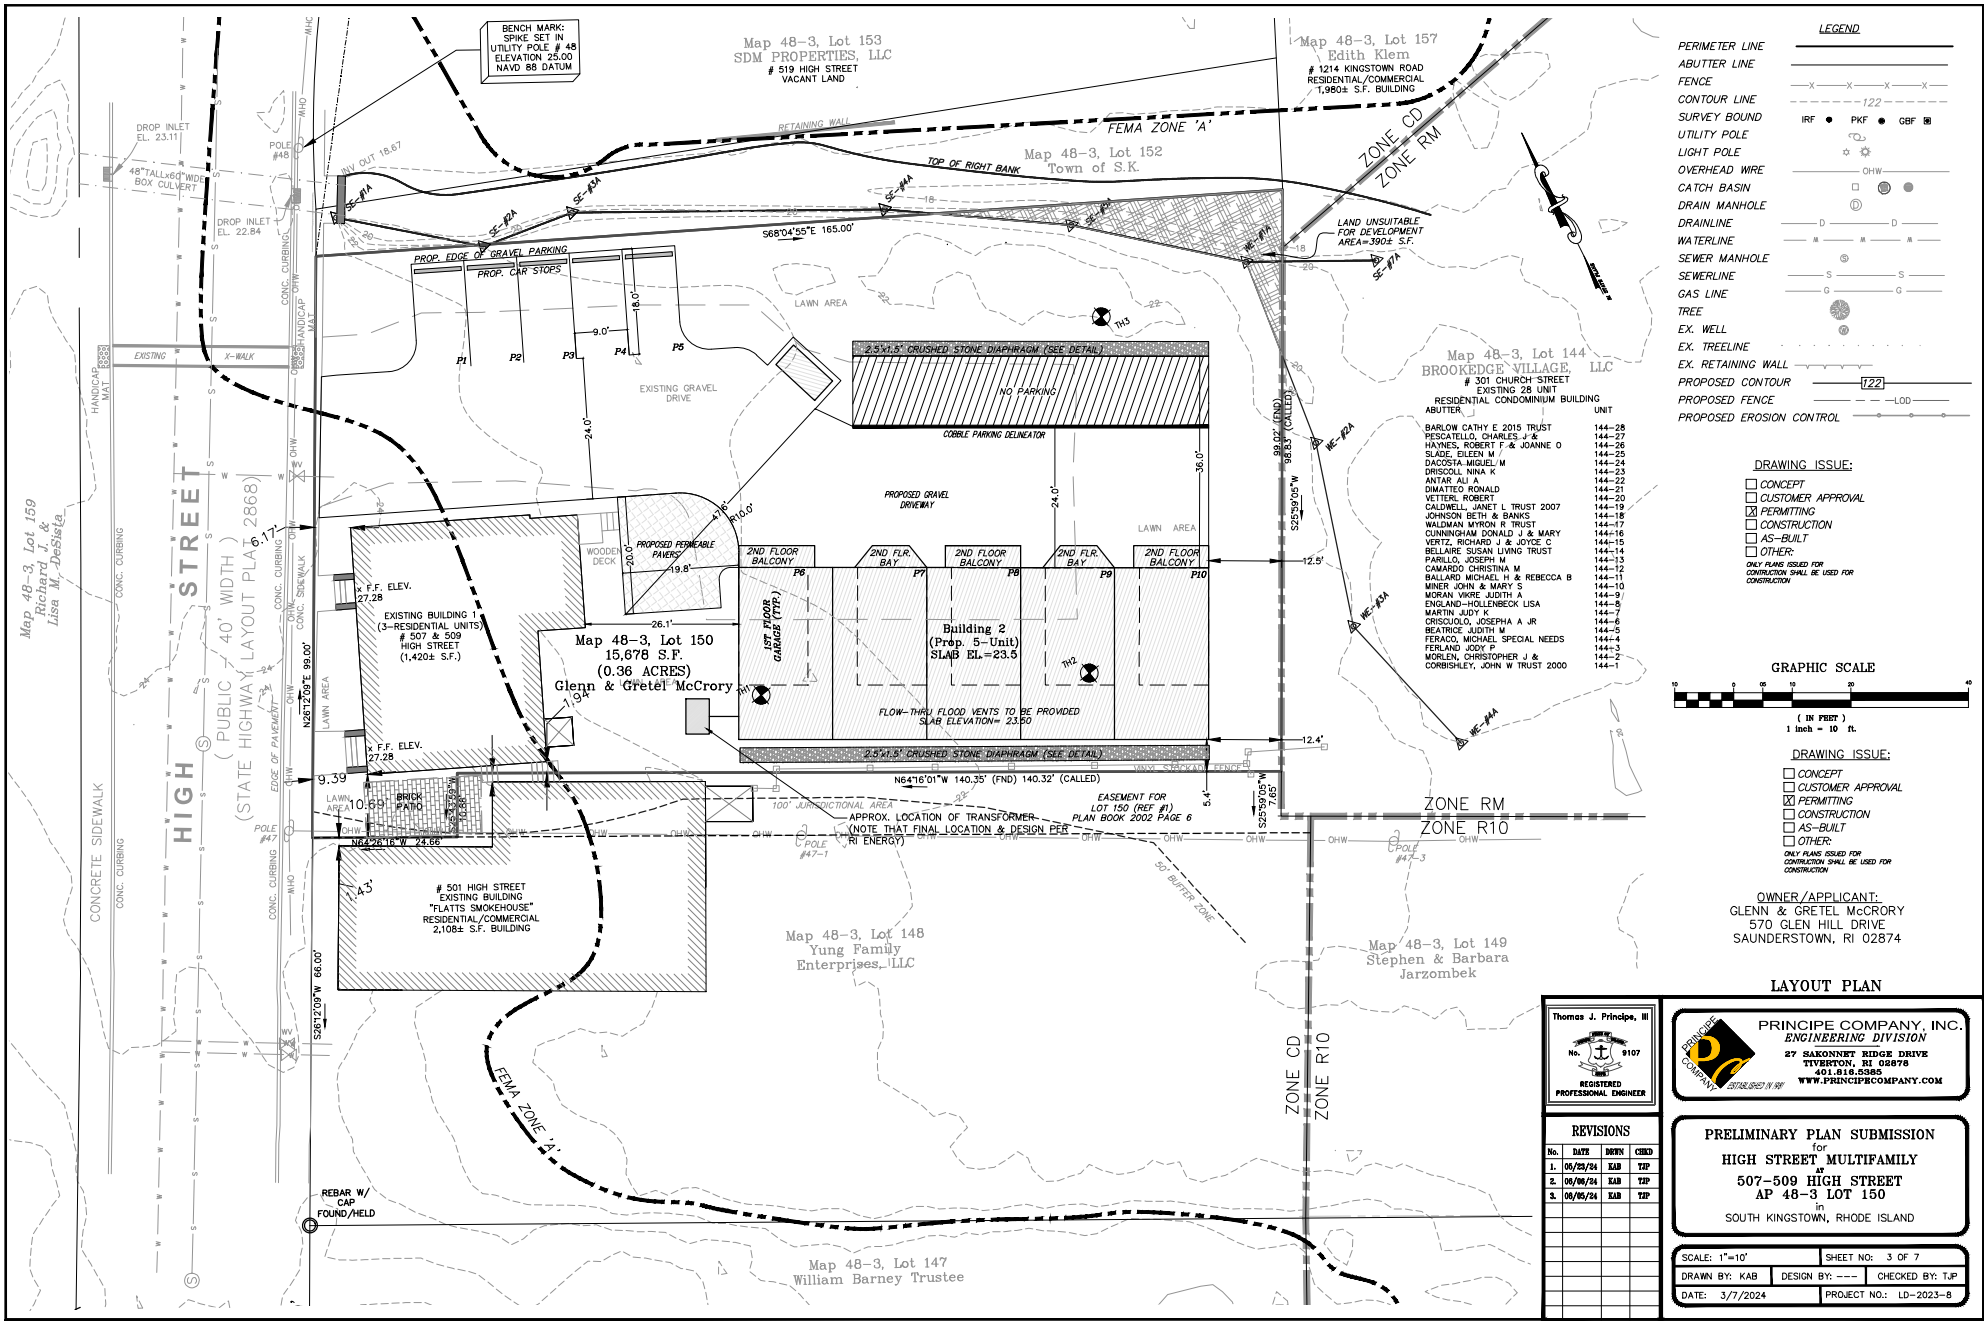

LEGEND

PERIMETER LINE	
ABUTTER LINE	
FENCE	—X—X—X—X—
CONTOUR LINE	122
SURVEY BOUND	IRF ● PKF ● GBF ⊠
UTILITY POLE	
LIGHT POLE	
OVERHEAD WIRE	OHW
CATCH BASIN	
DRAIN MANHOLE	D
DRAINLINE	D
WATERLINE	M
SEWER MANHOLE	S
SEWERLINE	S
GAS LINE	G
TREE	
EX. WELL	W
EX. TREELINE	
EX. RETAINING WALL	
PROPOSED CONTOUR	122
PROPOSED FENCE	LOD
PROPOSED EROSION CONTROL	

DRAWING ISSUE:

- ☐ CONCEPT
- ☐ CUSTOMER APPROVAL
- ☒ PERMITTING
- ☐ CONSTRUCTION
- ☐ AS-BUILT
- ☐ OTHER:

ONLY PLANS ISSUED FOR CONSTRUCTION SHALL BE USED FOR CONSTRUCTION

GRAPHIC SCALE

10 0 05 10 20 40

(IN FEET)
1 inch = 10 ft.

DRAWING ISSUE:

- ☐ CONCEPT
- ☐ CUSTOMER APPROVAL
- ☒ PERMITTING
- ☐ CONSTRUCTION
- ☐ AS-BUILT
- ☐ OTHER:

ONLY PLANS ISSUED FOR CONSTRUCTION SHALL BE USED FOR CONSTRUCTION

OWNER/APPLICANT:
GLENN & GRETEL McCRORY
570 GLEN HILL DRIVE
SAUNDERSTOWN, RI 02874

LAYOUT PLAN

Thomas J. Principe, III
No. 9107
REGISTERED PROFESSIONAL ENGINEER

PRINCIPE COMPANY, INC.
ENGINEERING DIVISION
27 SAKONNET RIDGE DRIVE
TIVERTON, RI 02878
401.816.5585
WWW.PRINCIPECOMPANY.COM
ESTABLISHED IN 1991

REVISIONS

No.	DATE	DRWN	CHKD
1.	05/23/24	KAB	TJP
2.	06/06/24	KAB	TJP
3.	06/05/24	KAB	TJP

PRELIMINARY PLAN SUBMISSION
for
HIGH STREET MULTIFAMILY
at
507-509 HIGH STREET
AP 48-3 LOT 150
in
SOUTH KINGSTOWN, RHODE ISLAND

SCALE: 1"=10'	SHEET NO: 3 OF 7	
DRAWN BY: KAB	DESIGN BY: ---	CHECKED BY: TJP
DATE: 3/7/2024	PROJECT NO.: LD-2023-8	