SITE PLAN

LOCATION: 62 Weathervane Rd, South Kingstown, RI 02879, USA

PARCEL ID: 48-4:76 / ZONING CODE: R20

LEGAL DESCR.,: PLAT 48-4, LOT 76

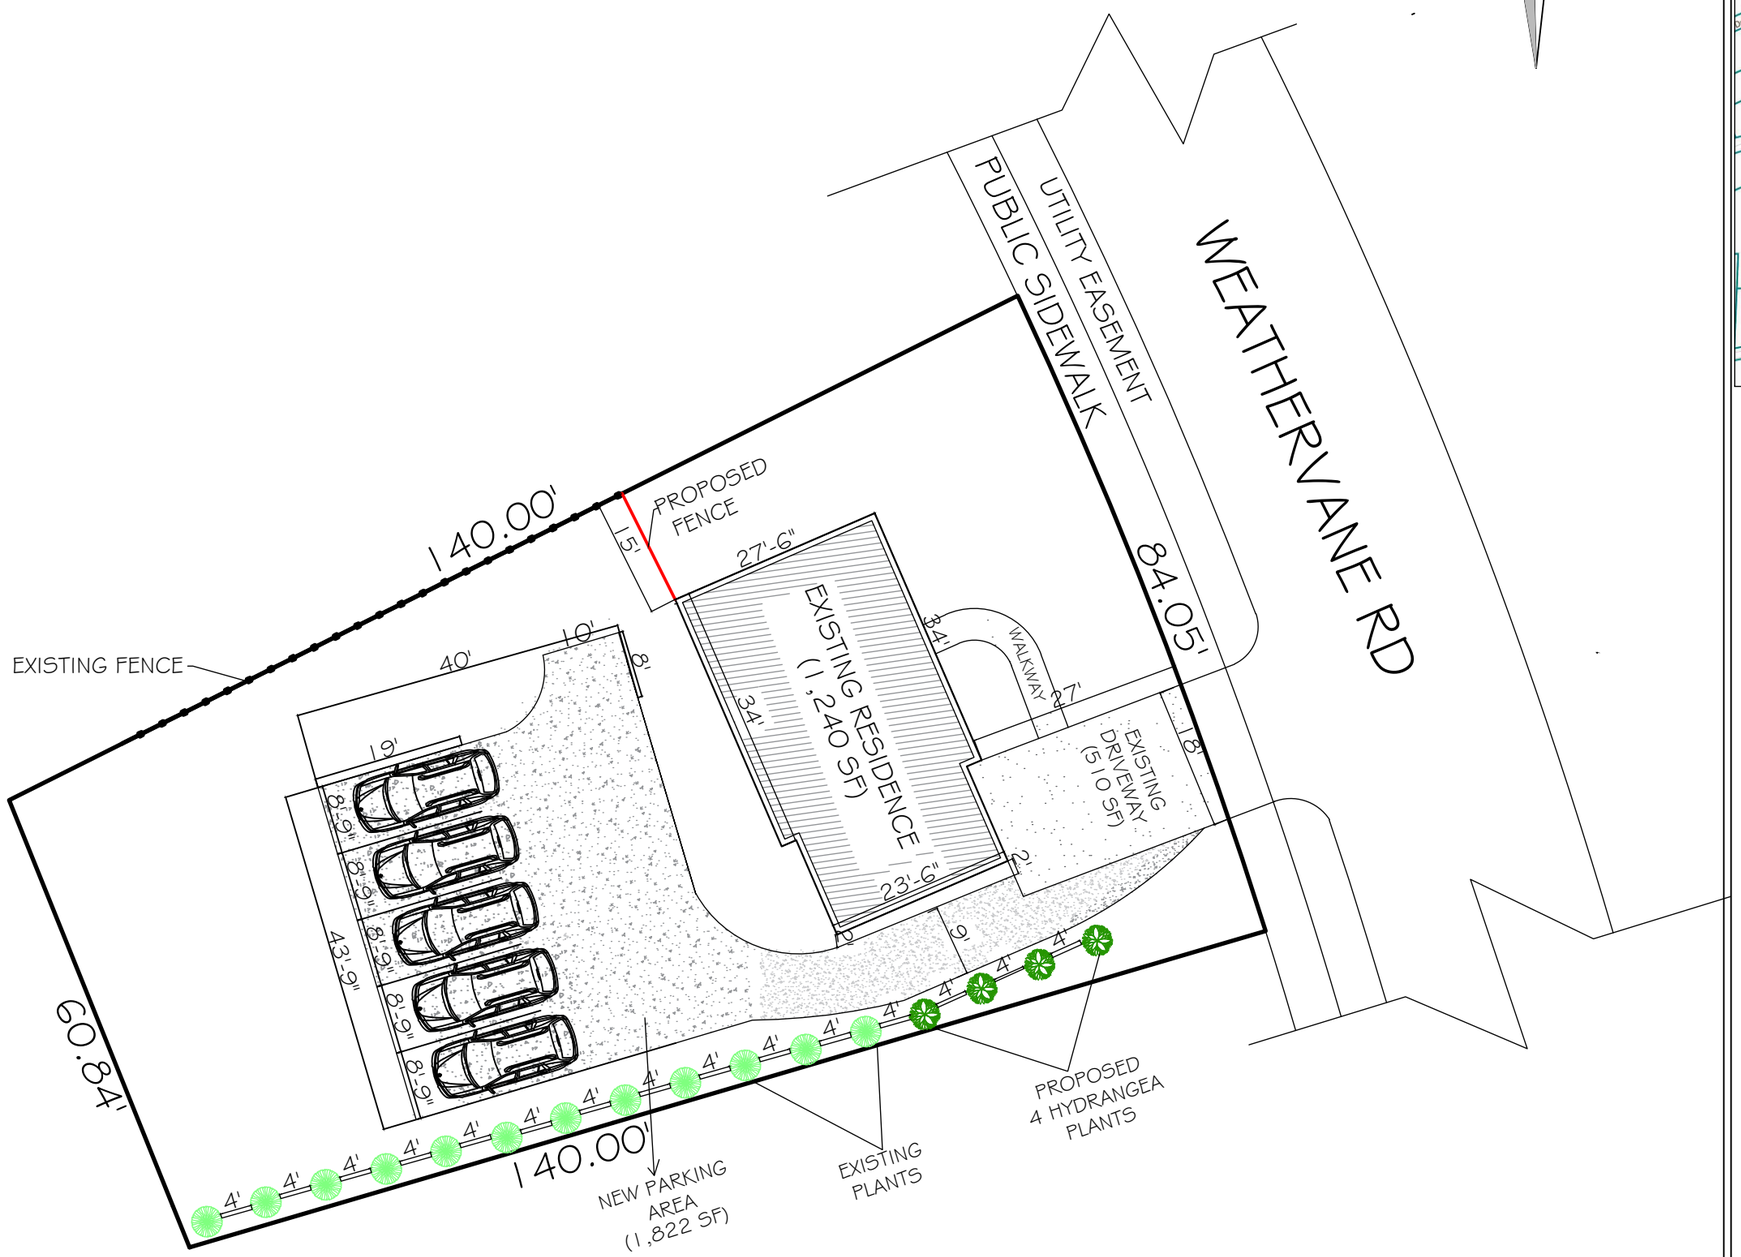

VICINITY MAP

SCOPE OF WORK

SITE PLAN OF THE PROPERTY UNDER REVIEW SHOWING THE PROPOSED NEW DEVELOPMENTS.

LOT SIZE

0.24 Acres
=
10,428 SF

SHEET TITLE

SITE PLAN

LOT OWNER:

FELIPE SANCHEZ

DEEN'S CONSULTS

Architects , Planners & Project Managers

ISMAILAOTU@GMAIL.COM

ARCHITECT	Deen's consult
DRAWN	Deen's consult
CHECKED BY	Deen's consult
SCALE:	1":20'
DATE	07-07-2024

SHEET NO.

01