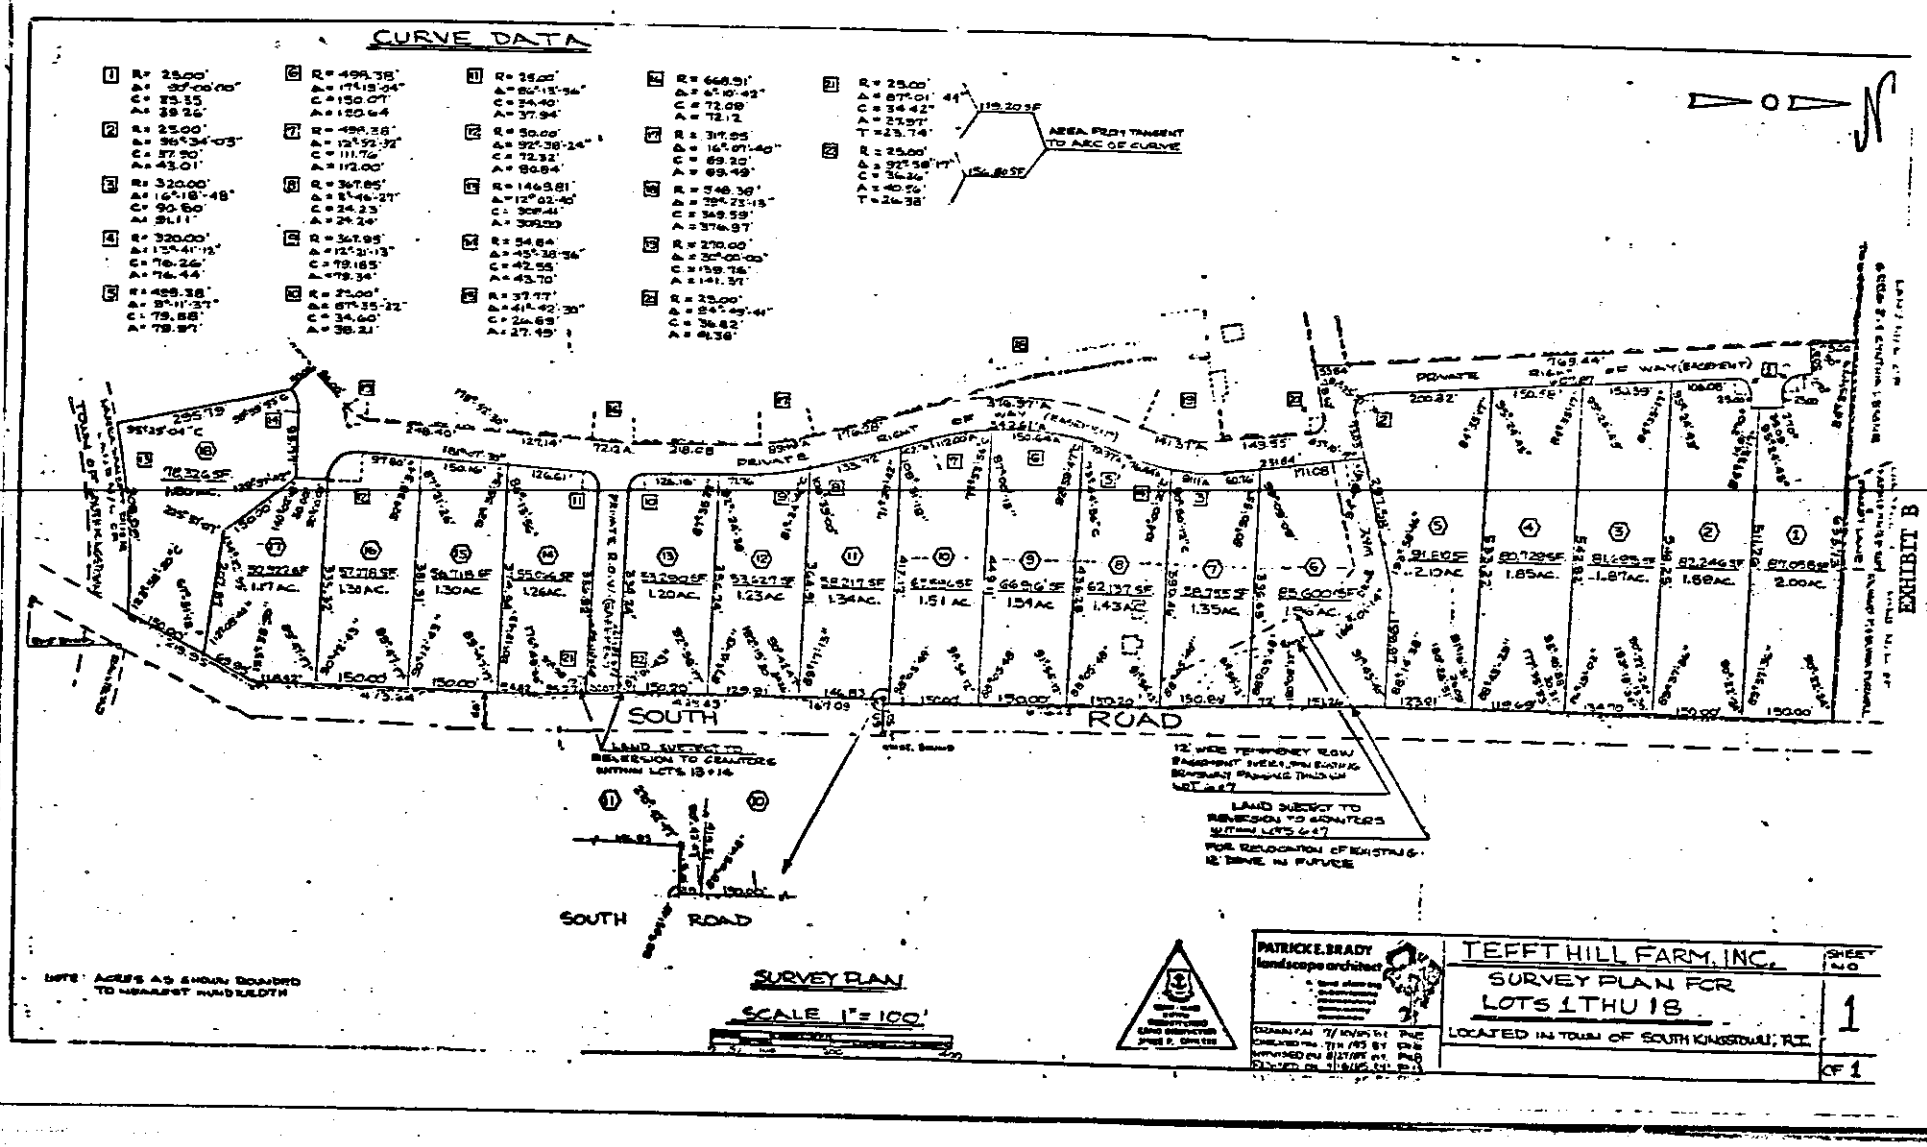
CURVE DATA
AREA FROM TANGENT TO ARC OF CURVE
PRIVATE
SOUTH ROAD
SOUTH ROAD
LAND SUBJECT TO REVERSION TO GRANTORS WITHIN LOTS 13 + 14
LAND SUBJECT TO REVERSION TO GRANTORS WITHIN LOTS 6 + 7
FOR RELOCATION OF EXISTING 12' DRIVE IN FUTURE
NOTE: ACRES AS SHOWN ROUNDED TO NEAREST HUNDREDTH
SURVEY PLAN
SCALE 1"=100'
PATRICK E. BRADY landscape architect
TEFFT HILL FARM, INC.
SURVEY PLAN FOR LOTS 1 THU 18
LOCATED IN TOWN OF SOUTH KINGSTOWN, R.I.
SHEET NO 1 OF 1
EXHIBIT B

292